A.I.A. File No. 17a2

OLD

FRANKLIN F. WAGNER
WESTFIELD N.J.

LOCAL DISTBR.
WEST. 2-1007

McKEE DOORS

FOR RESIDENTIAL GARAGES, PUBLIC GARAGES, SERVICE STATIONS, FACTORIES, WAREHOUSES, BOAT HOUSES, FIRE STATIONS, PARTITIONS AND OTHER COMMERCIAL USES.

McKEE DOOR SALES CO.
6224 South Oakley Avenue
CHICAGO, ILLINOIS

CATALOGUE 5

A.I.A. File No. 17a2

SELECTION OF DOOR EQUIPMENT

McKee Doors represent the latest development and perfection in door equipment.

Attractive designs can be furnished to conform to any style of architecture. Doors are made for any size opening and may be had for manual or electrical operation. Standard doors are of panel design. Any desired amount of glass opening can be provided in a door.

Construction of door and hardware is scientifically engineered so as to be adaptable for all types of building construction.

Each door is made in horizontal sections hinged together.

Rollers operating in tracks have floating shafts in guide brackets on sides of door. Free door travel is obtained without side binding or difficulty with swelling.

Door raises vertically to the curve in tracks above door opening where it assumes a horizontal position.

All moving parts are either roller or ball bearing.

The door in all positions is perfectly counterbalanced with two individual operating springs directly connected with steel aircraft cables to bottom of door. Each spring is exact in size for its respective door, and adjustable for tension. The individual operating springs enable full effective uniform pull applied to each side of door. Springs are placed above the opening fastened to the tracks which support their weight.

Each door is carefully hung and gives a weathertight fit all around. Door, as it closes, wedges into tight position against stop mouldings. As door is opened it frees itself preventing rubbing or binding. Doors are positively locked with bars through tracks each side, with adjustable guides.

A cylinder lock enables unlocking by key from outside. Doors can be locked or unlocked from either inside or outside.

The hardware for a McKee Door is specially manufactured of heavy sturdy construction for lasting strength and durability.

Each door is balanced for easy operation. Even a child can operate them. Opening and closing is quickly done with smooth quiet action. Convenient handles to operate door are located inside and outside. A pull down cord is furnished to lower door within reach for closing.

When open doors are completely out of the way. They give a clear unobstructed opening, with added space in your building.

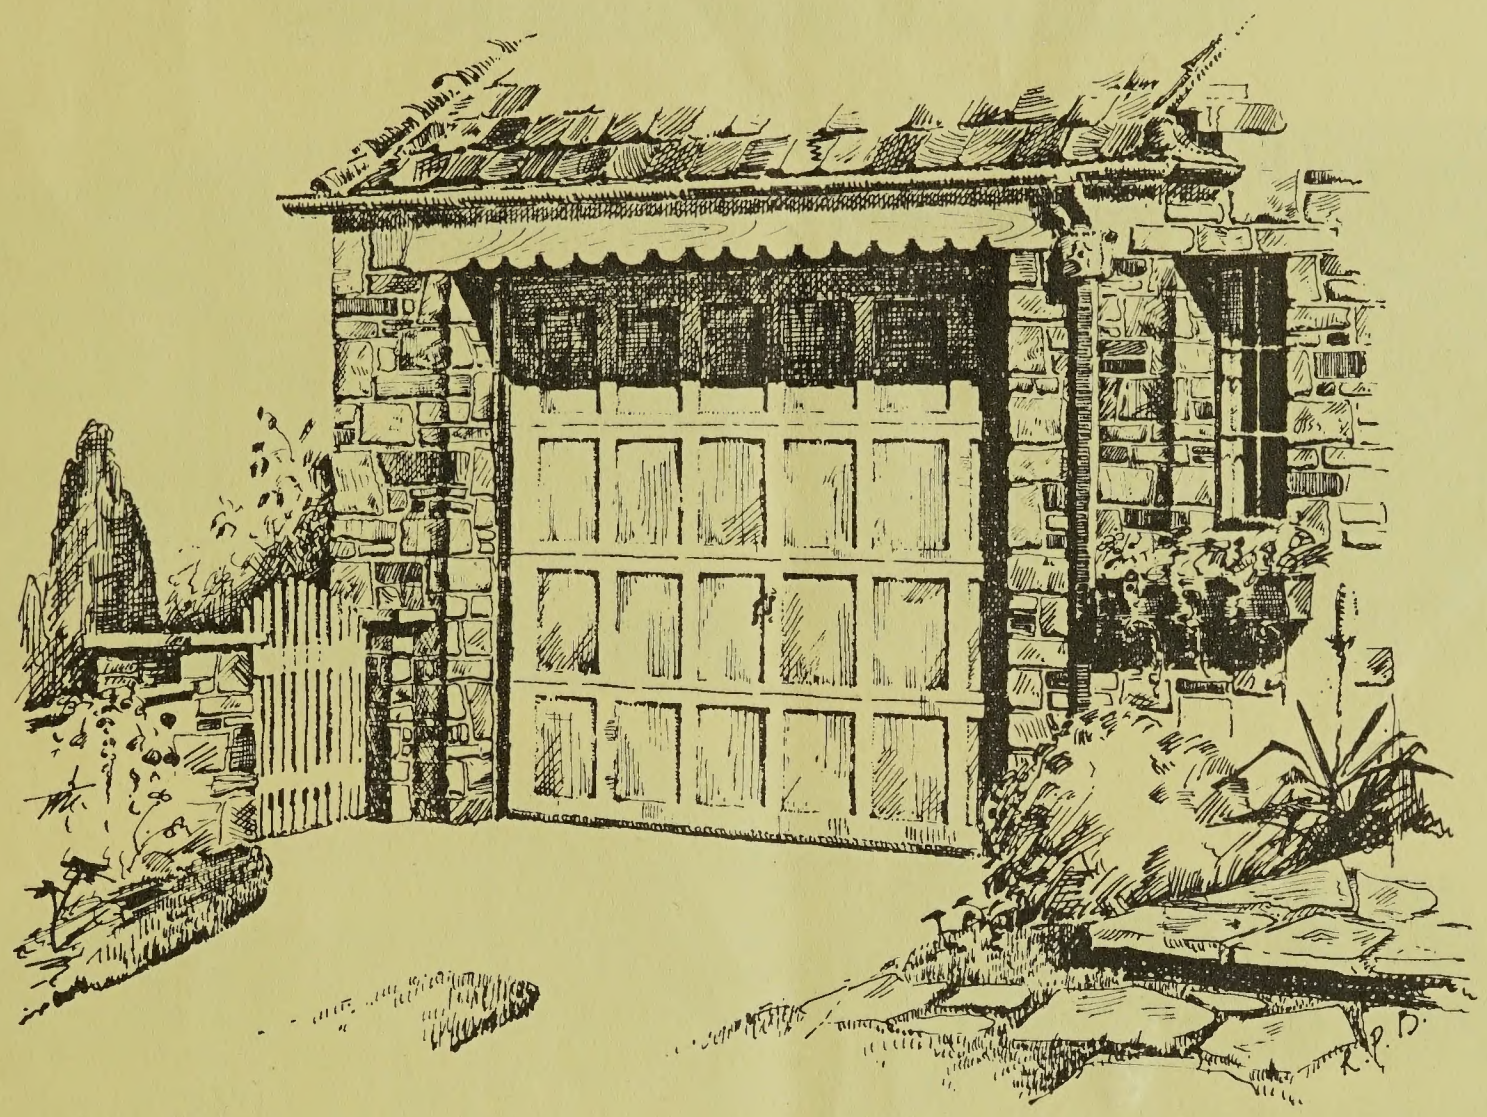

For automatic operation doors are equipped with electric operator. Electric operated doors can be opened and closed by merely pressing a button at a conveniently located push button control station. Special types of controls as key post switch, driveway floor plate switch, or photo-cell (electric eye) switch, can be used to operate door. For detailed information see data of McKee Electrador.

McKee Steeldor is constructed in the same manner with door all of steel. They are ideal for industrial and commercial use. See other catalogue and data available.

For Vertical Lift Doors balanced with weights see data available.

McKee Doors are furnished complete with doors, all hardware, and auxiliary equipment. Installation is made by experienced and competent mechanics from our sales and service organization.

Our Engineering Department can help you with your door problems. Several years' experience with a factory devoted exclusively to the manufacture of this product, affords you the finest door, the easiest operating, built to the most exacting requirements. We will gladly refer you to an installation of McKee Doors in your neighborhood.

Estimates, together with details and all information, cheerfully furnished without any obligation on your part.

INSTALLATIONS McKEE DOORS

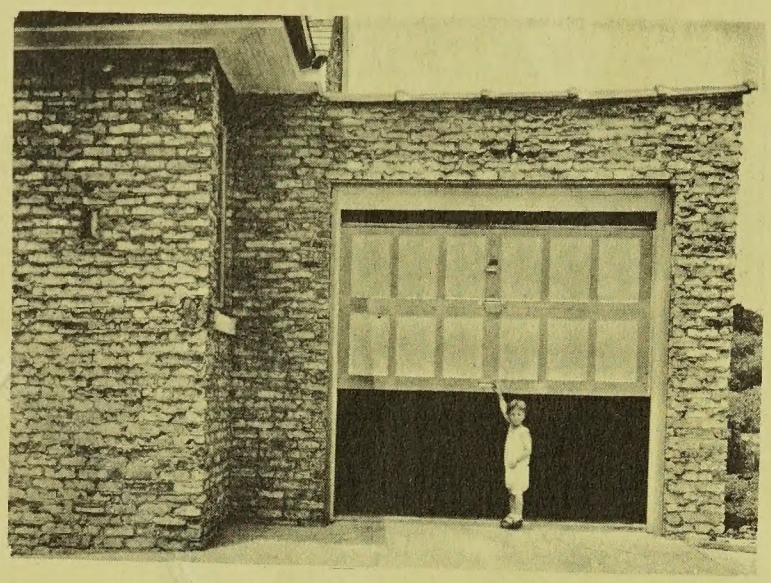

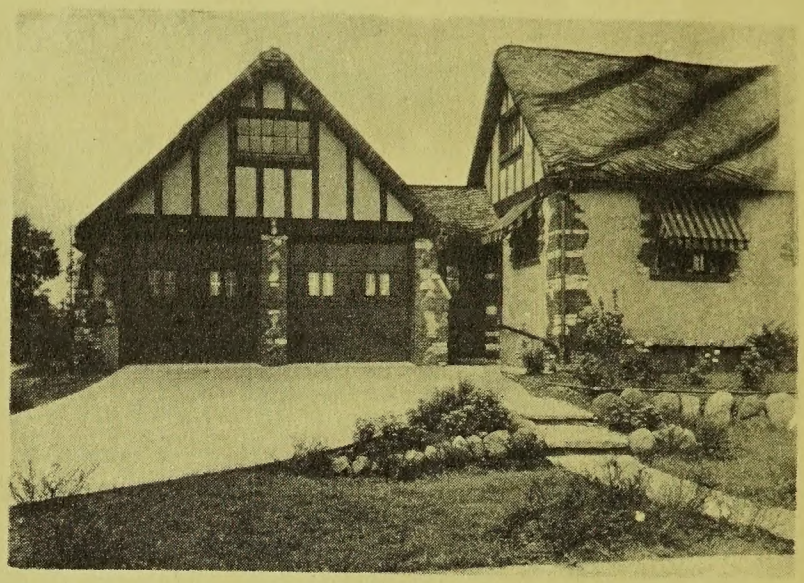

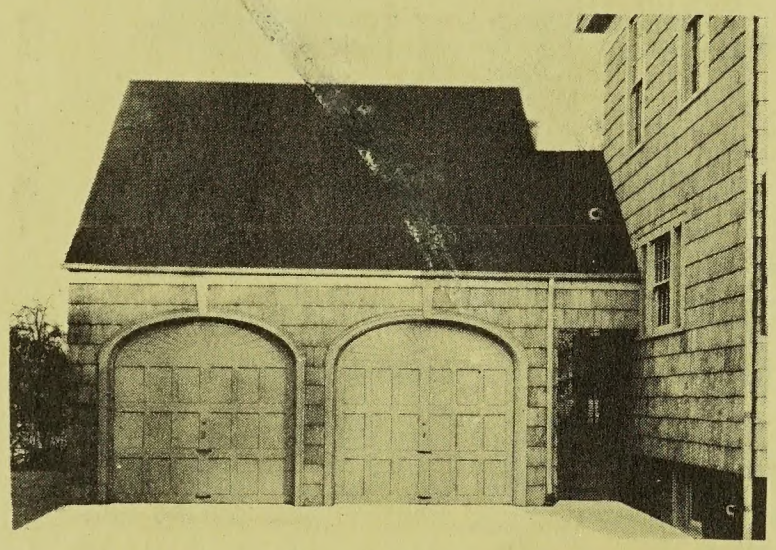

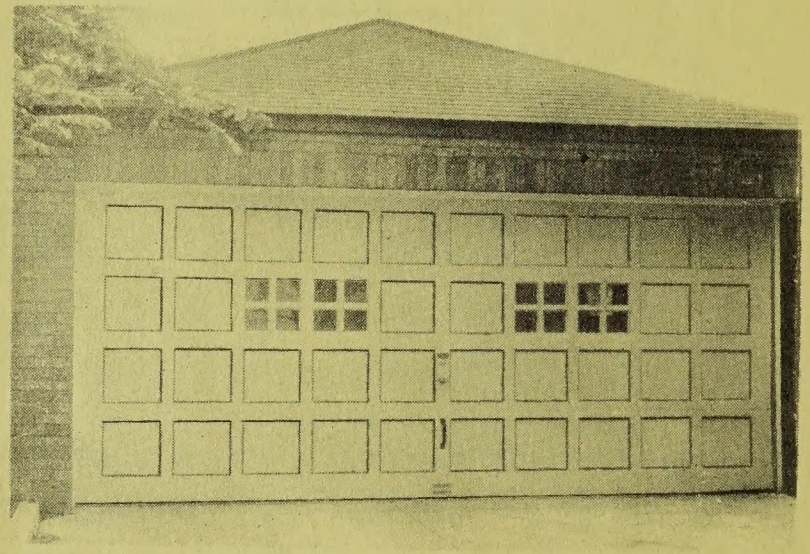

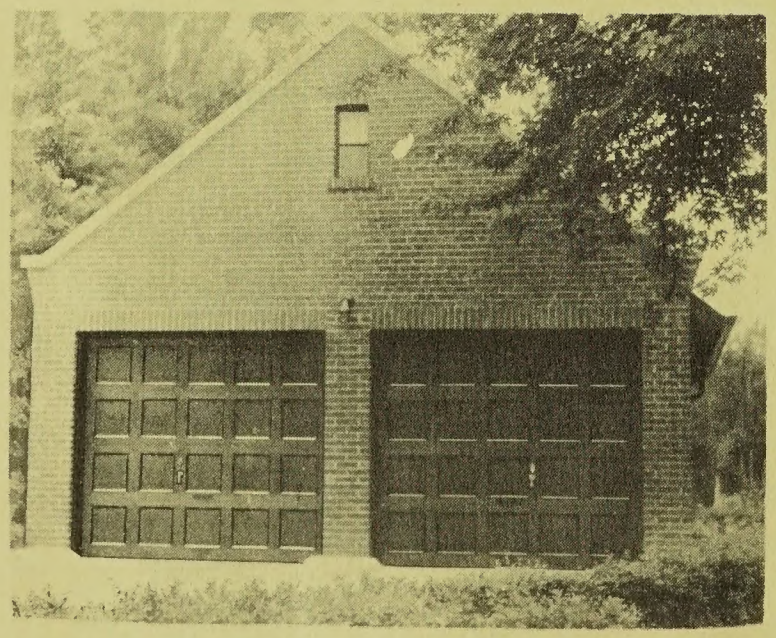

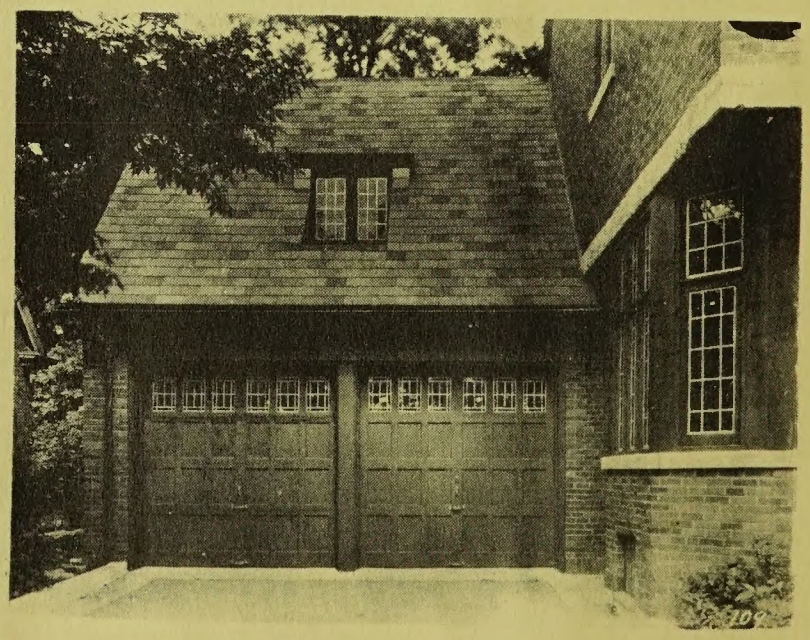

INSTALLATIONS McKEE DOORS

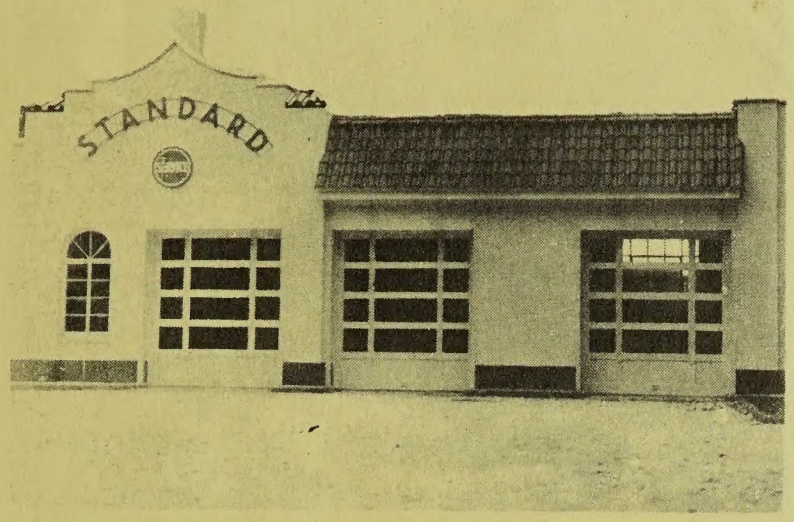

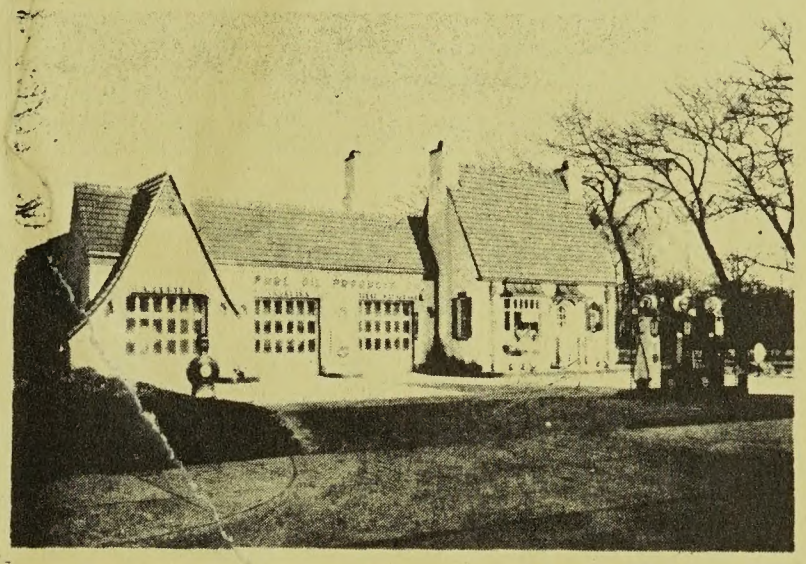

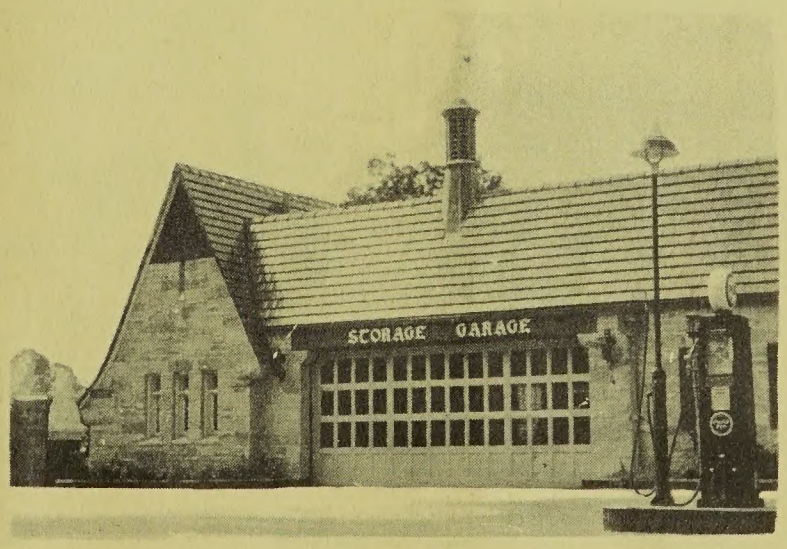

STANDARD CONSTRUCTION - MODEL-T WOOD JAMBS

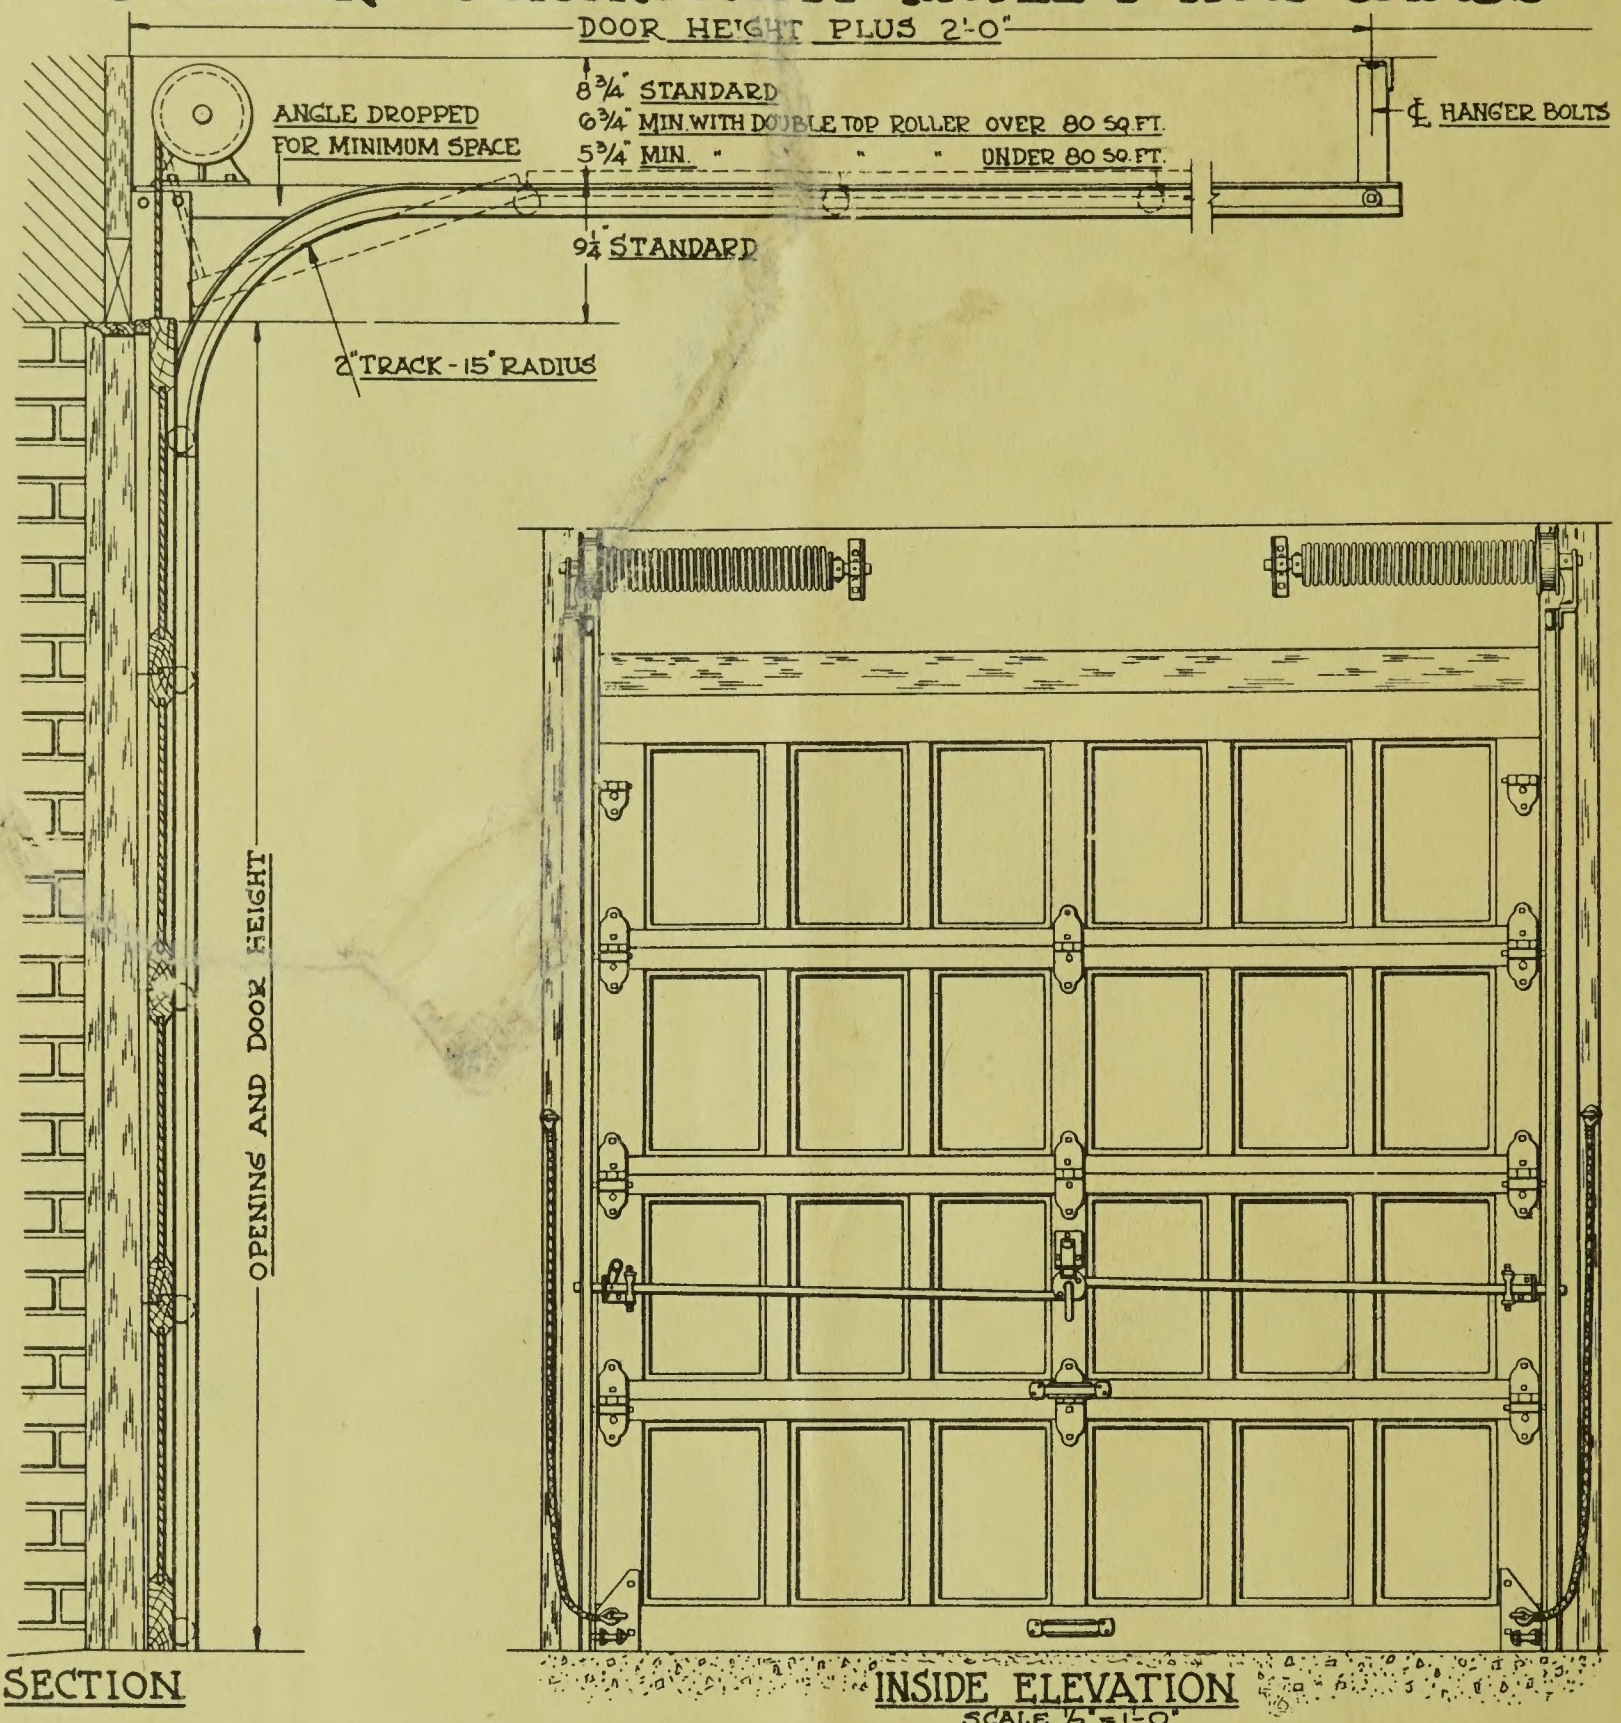
DOOR HEIGHT PLUS 2'-0"
8¾" STANDARD
6¾" MIN. WITH DOUBLE TOP ROLLER OVER 80 SQ.FT.
5¾" MIN. " " " UNDER 80 SQ.FT.
ANGLE DROPPED FOR MINIMUM SPACE
℄ HANGER BOLTS
9¼" STANDARD
2" TRACK - 15" RADIUS
OPENING AND DOOR HEIGHT

SECTION

INSIDE ELEVATION
SCALE ½" = 1'-0"

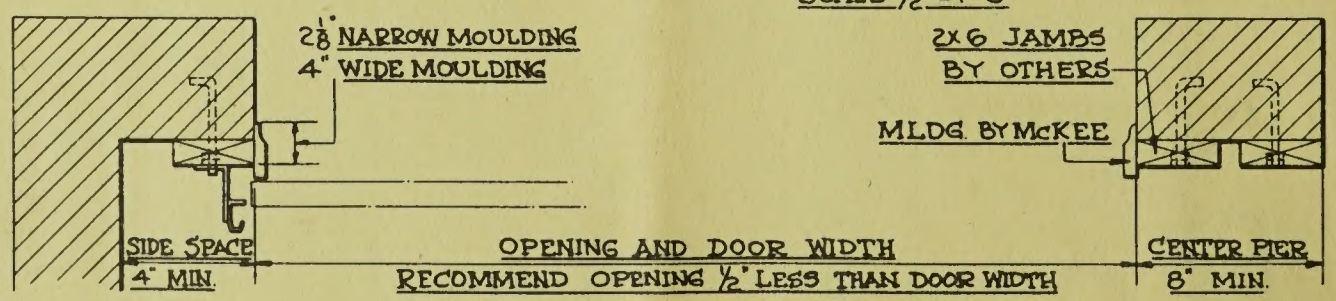
2⅛" NARROW MOULDING
4" WIDE MOULDING
2 x 6 JAMBS BY OTHERS
MLDG. BY McKEE
SIDE SPACE 4" MIN.
OPENING AND DOOR WIDTH
RECOMMEND OPENING ½" LESS THAN DOOR WIDTH
CENTER PIER 8" MIN.

PLAN VIEW

FOR LESSER AVAILABLE SPACE SEE LOW HEADROOM DETAILS OR CONSULT US

SEE DETAILS FOR OTHER TYPES OF CONSTRUCTION

OPENING PREPARATION WOOD JAMBS

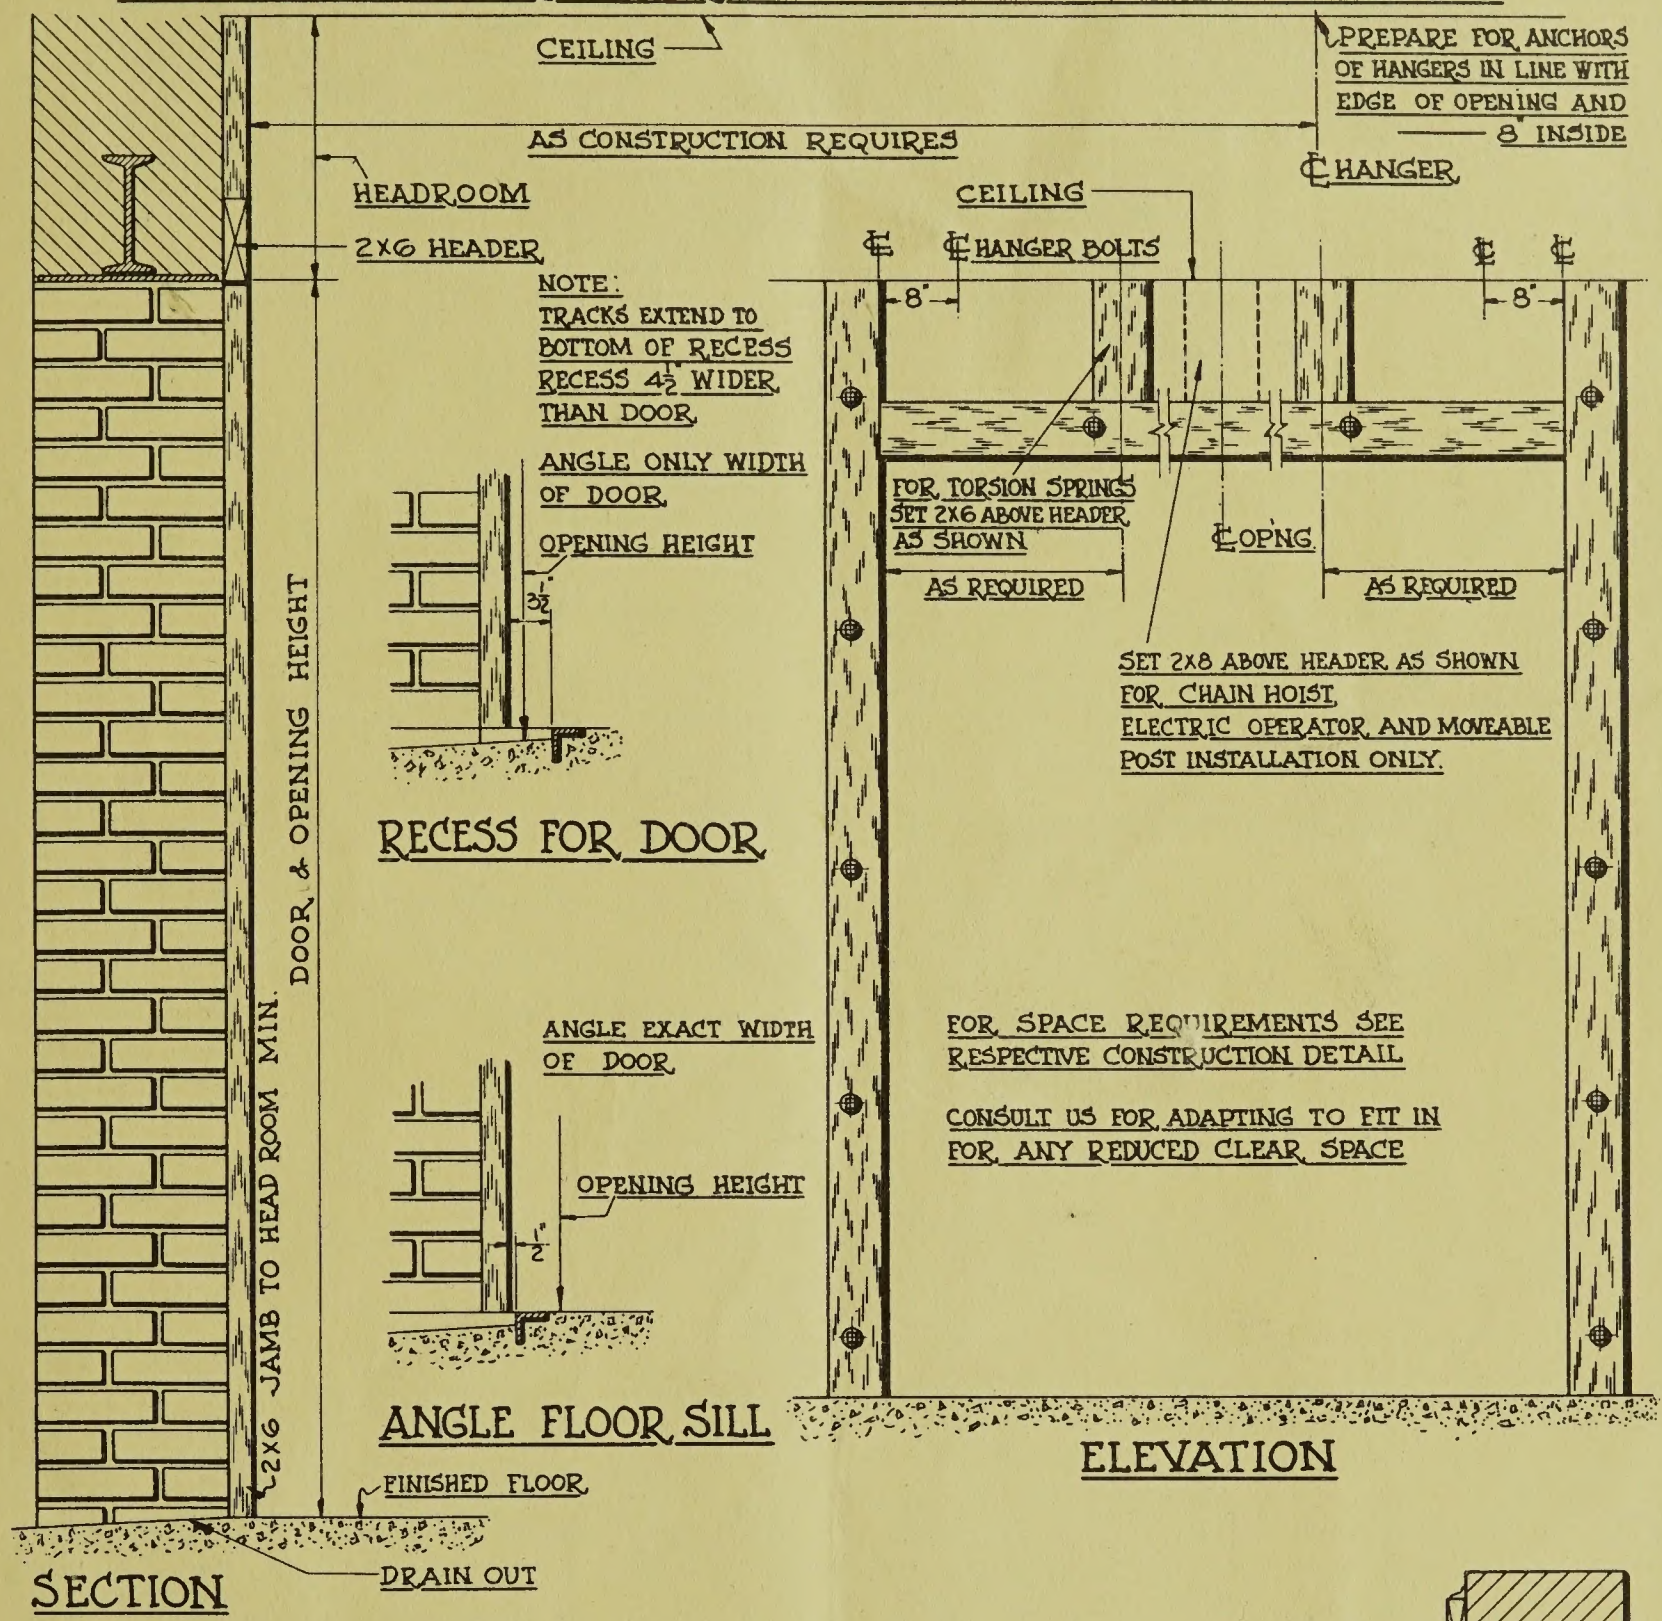

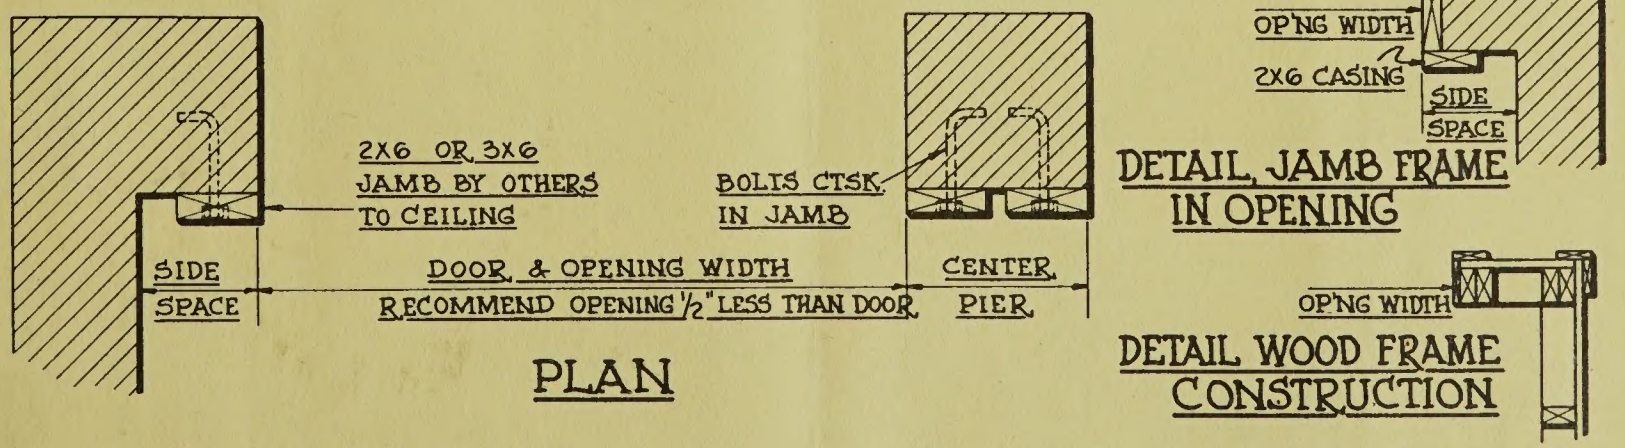

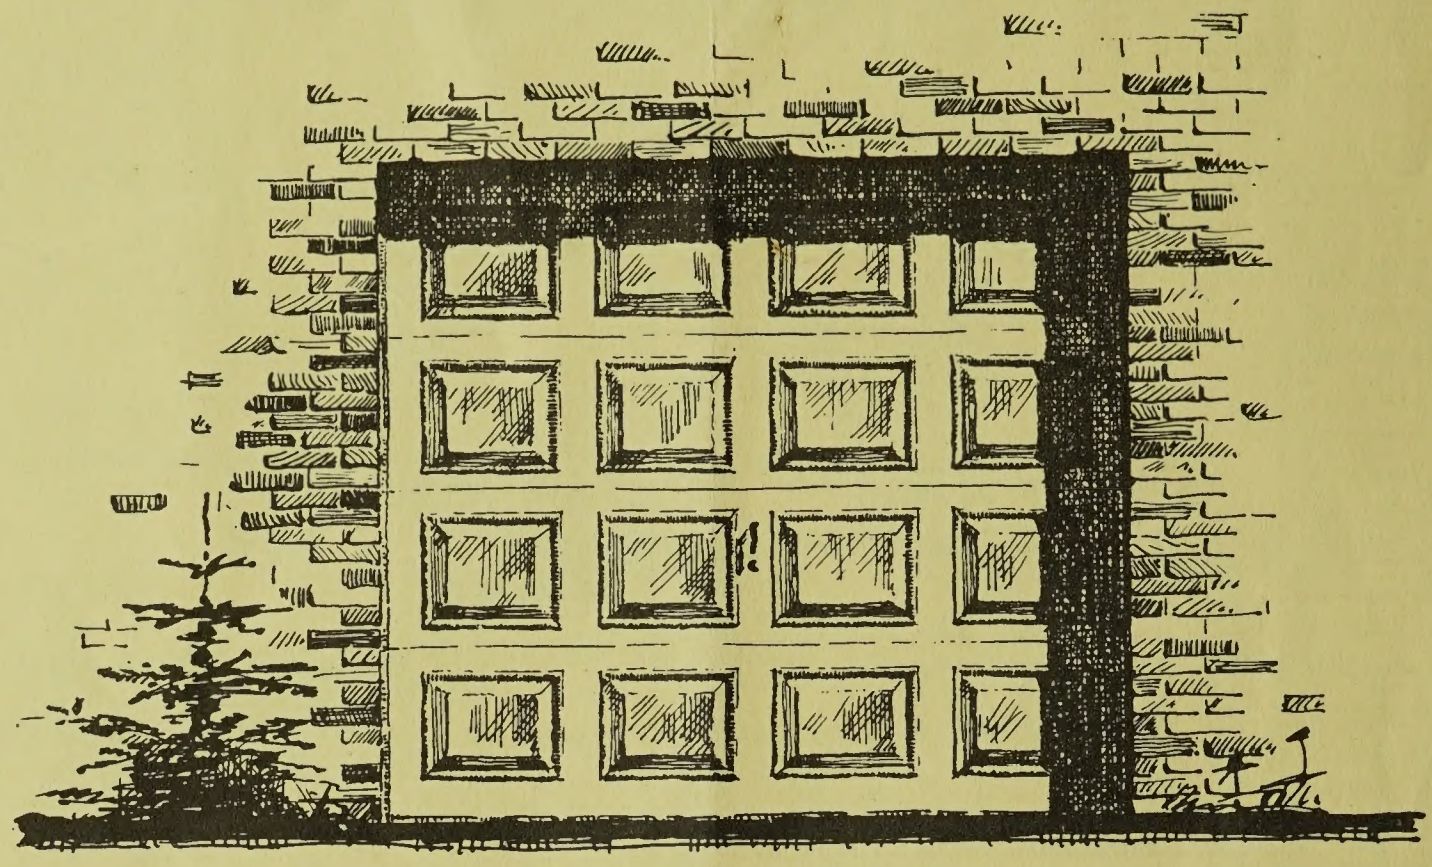

McKEE DOORS ARE LOW IN COST
LET US QUOTE YOU ON YOUR REQUIREMENTS

STOCK SIZES FOR IMMEDIATE DELIVERY—
8′0″ x 7′0″; 8′0″ x 7′6″; 8′0″ x 8′0″.

ORDINARY SIZES—
8′0″ x 10′0″; 9′0″ x 9′0″; 9′0″ x 10′0″; 10′0″ x 10′0″; 12′0″ x 10′0″; 12′0″ x 12′0″; 15′0″ x 7′0″; 15′0″ x 7′6″; 16′0″ x 7′0″ and 16′0″ x 7′6″.

SPECIAL SIZES CAN BE FURNISHED ON SHORT NOTICE

SUMMARIZED ADVANTAGES OF THE McKEE DOOR

- IT GIVES A FULL CLEAR DOOR OPENING.
- IT CAN BE PREPARED FOR GLASS.
- IT SAVES SPACE . . . BY OPENING UP OUT OF THE WAY.
- IT IS QUICKLY OPENED OR CLOSED.
- IT OPERATES QUIETLY.
- IT OPERATES SO EASILY A CHILD CAN OPEN IT.
- IT IS WEATHERTIGHT ALL AROUND.
- IT SAVES HEAT.
- IT IS NOT AFFECTED BY ICE, BANKED SNOW OR WIND.
- ITS LOCKING IS POSITIVE.
- ITS HEAVY CONSTRUCTION FROM ONLY SELECT MATERIALS INSURES LONG CONTINUOUS SERVICE, AND ELIMINATES REPAIRS.

DOORS CAN BE INSTALLED IN OLD BUILDINGS REPLACING PRESENT DOORS AS WELL AS NEW BUILDINGS . . . THEY *MODERNIZE*.

FOR ADDING APPEARANCE TO YOUR BUILDING, ADDING VALUE TO YOUR PROPERTY, CONVENIENT AND EASY OPERATION, WE RECOMMEND THE McKEE DOOR.

McKEE DOOR COMPANY
Main Office and Factory
6224 SOUTH OAKLEY AVE.
CHICAGO, ILLINOIS

Representatives in
Principal Cities